THIS DRAWING IS UNPUBLISHED. RELEASED FOR PUBLICATION .2000.
© COPYRIGHT 1998 BY - ALL RIGHTS RESERVED.

PN 1-6.2-6 & 0-2

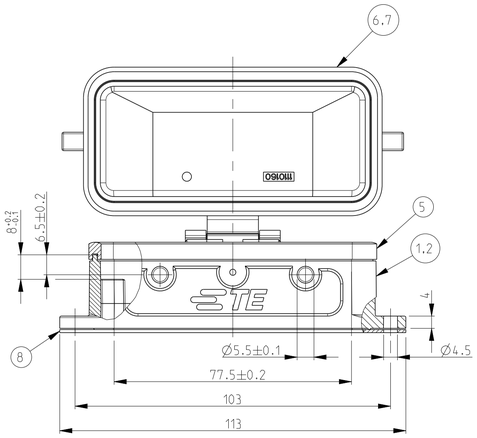

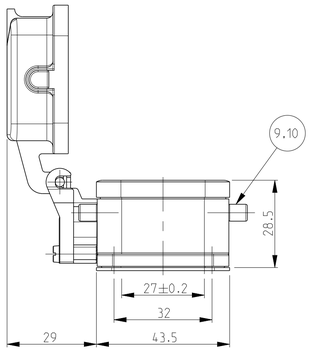

LANDING MILLED OFF

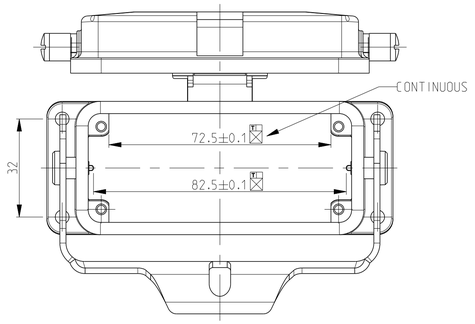

PANEL CUT OUT

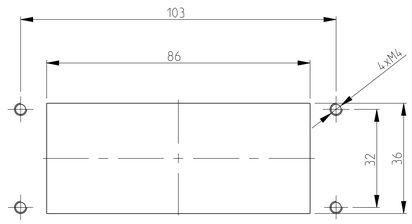

REVISIONS

P	LTR	DESCRIPTION	DATE	DWN	APVD
	C	ECR-15-015728	19APR2016	GCM	JB
	C1	ECR-16-015318	20SEP2017	GR	MKO
	C2	ECR-16-016768	15NOV2017	GR	MKO
	C3	ECR-21-123293	24FEB2022	RK	JB

NOTES

1 Material:Housing:Aluminium Diecasting Alloy
Seals: Neoprene

2 Surface- Varnish -Grey : Red
-Aluminium Oxide +Varnish Black
-Chromit AL TCP - passivation

3 Varnish on the inside not necessary

4 Packaging Quantity 5 Pieces in a box

5 Special Packaging Quantity 50 pieces in a kan ban box

PN 1-2.2-2.~~0-1.0-3~~ & ~~0-5~~

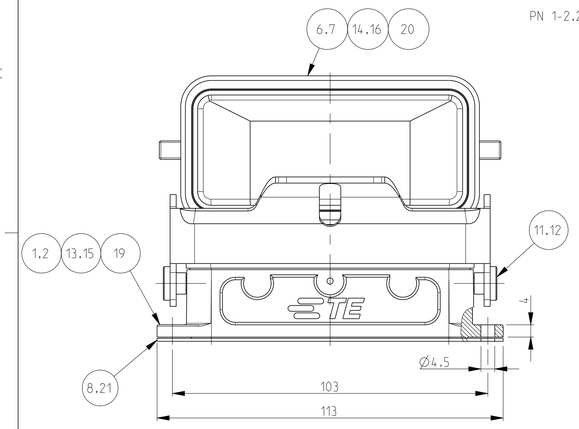

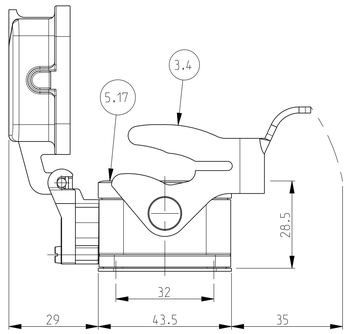

PN 0-4

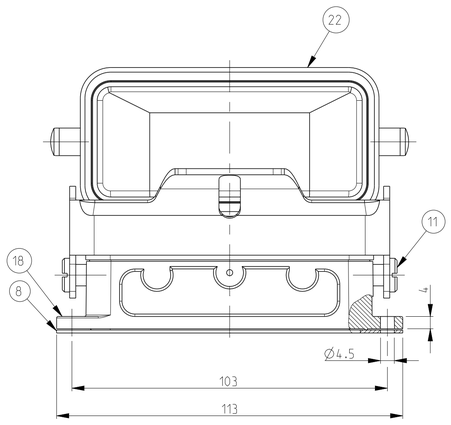

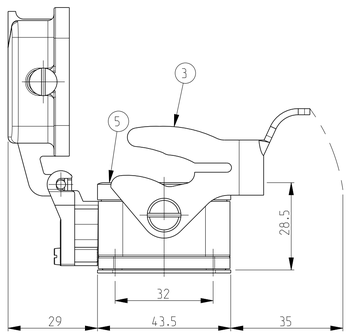

PN 1-6.2-6 & 0-2

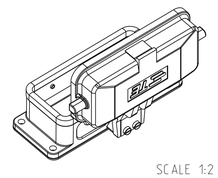

SCALE 1:2

PN 1-2.2-2.~~0-1.0-3~~ & ~~0-5~~

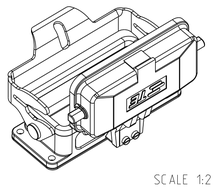

SCALE 1:2

PN 0-4

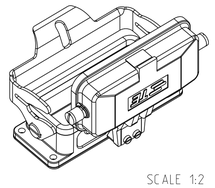

SCALE 1:2

OBSOLETE	OBSOLETE	OBSOLETE	OBSOLETE														
												Cover HB	Aluminium		Grey	22	Neutral
	1											Flange Seal	Neoprene		Black	21	Conductive
		1										Cover HB-EMV	Aluminium	SEE NOTE 2	Black	20	
		1										Surface mounted housing bottom entry HB-EMV	Aluminium	SEE NOTE 2	Black	19	
	1											Surface mounted housing bottom entry HB	Aluminium		Grey	18	Neutral
		1										Profile Seal	Neoprene		Black	17	Conductive
		1										Cover HB-EMV	Aluminium	SEE NOTE 2	Without varnish	16	
		1										Surface mounted housing bottom entry HB-EMV	Aluminium	SEE NOTE 2	Without varnish	15	
						1						Cover HB	Aluminium		Red	14	
						1						Surface mounted housing bottom entry HB	Aluminium		Red	13	
		2						2				LB-Clip Positioner	Stainless Steel	Blank		12	
2	2				2				2			LB-Clip Positioner	Steel	Zinc Plated	Blue	11	
						4						VS-Clip Bolt	Stainless Steel	Blank		10	
				4			4					VS-Clip Bolt	Steel	Zinc Plated	Blue	9	
	1			1	1	1	1	1	1			Flange Seal	Neoprene		Black	8	
						1		1				Cover HB-K	Aluminium	Aluminium Oxide	Black	7	
				1			1			1		Cover HB	Aluminium		Grey	6	
	1			1	1	1	1	1	1			Profile Seal	Neoprene		Black	5	
		1						1				LB-Side Clip	Stainless Steel	Blank		4	
1	1				1				1			LB-Side Clip	Steel	Zinc Plated	Blue	3	
						1		1				Surface mounted housing bottom entry HB-K	Aluminium	Aluminium Oxide	Black	2	
				1			1			1		Surface mounted housing bottom entry HB	Aluminium		Grey	1	
0-5	0-4	0-3	0-2	0-1	2-6	1-6	2-2	1-2				DESCRIPTION	MATERIAL	SURFACE	COLOR	ITEM NO	REMARKS

ORDERING TEXT

5

HB.16.AGD-LB

HB-K.16.AGD-LB

HB.16.AGD

HB-K.16.AGD

~~HB.16.AGD-LB~~

HB.16.AGD.KM

~~HB-EMV.16.AGD-LB~~

HB.16.AGD-LB

~~HB-EMV.16.AGD-LB~~

THIS DRAWING IS A CONTROLLED DOCUMENT.

DIMENSIONS: mm

TOLERANCES UNLESS OTHERWISE SPECIFIED: ISO 2768-mK ASME Y14.5M-1994
0 PLC ±
1 PLC ±
2 PLC ±
3 PLC ±
4 PLC ±
ANGLES ±

MATERIAL

FINISH

DWN Schneider 13.04.2000
CHK Schweiger 13.04.2000
APVD –
PRODUCT SPEC –
APPLICATION SPEC –
WEIGHT –

TE Connectivity

NAME Surface Mounted Housing Bottom Entry HB.16.AGD

SIZE	CAGE CODE	DRAWING NO	RESTRICTED TO
A1	00779	C-1102305	

CUSTOMER DRAWING | SCALE 1:1 | SHEET 1 OF 1 | REV C3