THIS DRAWING IS UNPUBLISHED. RELEASED FOR PUBLICATION -,- .
© COPYRIGHT - By - ALL RIGHTS RESERVED.

LOC	DIST
AF	50

REVISIONS

P	LTR	DESCRIPTION	DATE	DWN	APVD
	H2	REVISED PER ECR-15-013097	04SEP2015	NK	DC

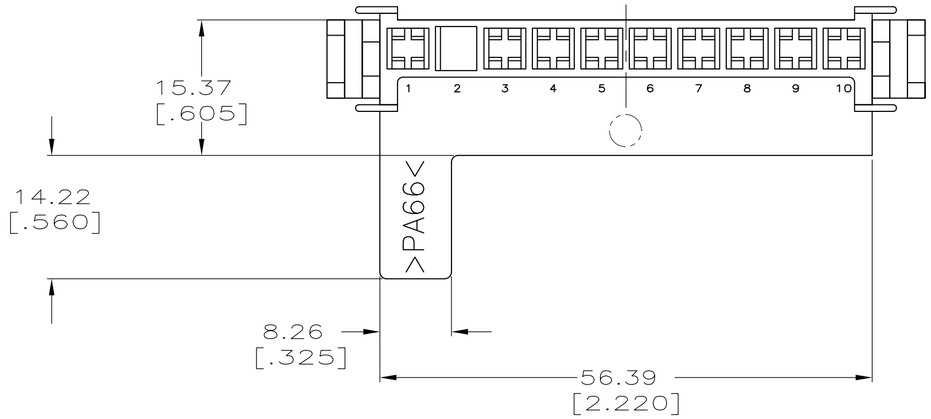

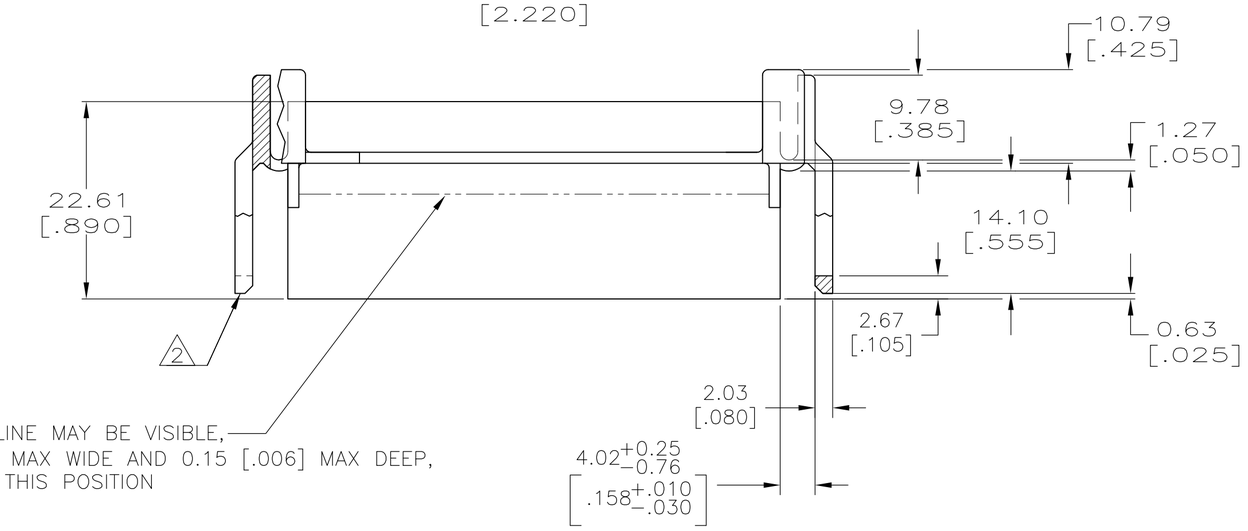

RECESSED LINE MAY BE VISIBLE,
1.27 [.050] MAX WIDE AND 0.15 [.006] MAX DEEP,
APPROX IN THIS POSITION

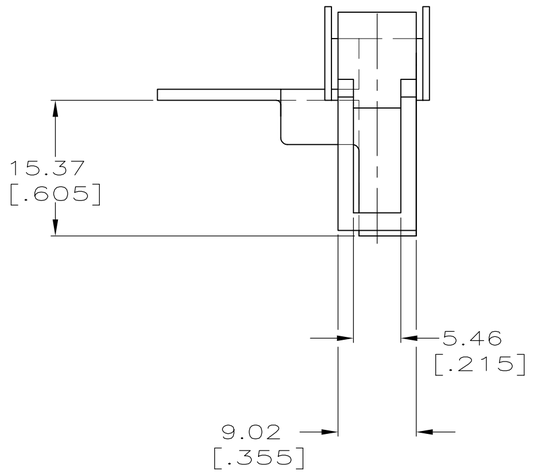

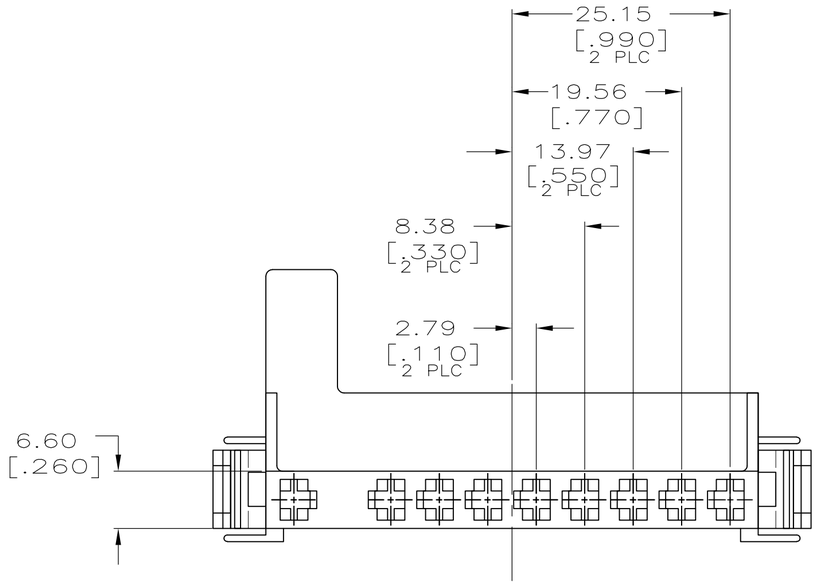

1 HOUSING ACCEPTS (9) 3.18 [.125] BLADE RECEPTACLE AMP PART NUMBERS 61603-1 AND 61604-1.

2 0.89 [.035] FLASH ALLOWED ON TIP OF EXTERNAL LATCHES.

OBSOLETE	NYLON, V-0	BLACK	~~521165-3~~
OBSOLETE	NYLON 6/6	NATURAL	~~521165-2~~
	NYLON 6/6	BLACK	521165-1
	MATERIAL	COLOR	PART NO

THIS DRAWING IS A CONTROLLED DOCUMENT.

DIMENSIONS: mm [INCHES]

TOLERANCES UNLESS OTHERWISE SPECIFIED:
0 PLC ± -
1 PLC ± -
2 PLC ± 0.25 [.010]
3 PLC ± -
4 PLC ± -
ANGLES ± -

MATERIAL: SEE TABLE
FINISH: SEE TABLE

DWN PHILLIP M FORTNEY 24/JUN/98
CHK JEFF R RUTH 24/JUN/98
APVD D BRATINA 25JUN98
PRODUCT SPEC 108-1718
APPLICATION SPEC 114-49003
WEIGHT -

TE Connectivity

NAME: MOTOR HOUSING,10 CIRCUIT

SIZE	CAGE CODE	DRAWING NO	RESTRICTED TO
A2	00779	C-521165	-

CUSTOMER DRAWING | SCALE 2:1 | SHEET 1 OF 1 | REV H2

521165